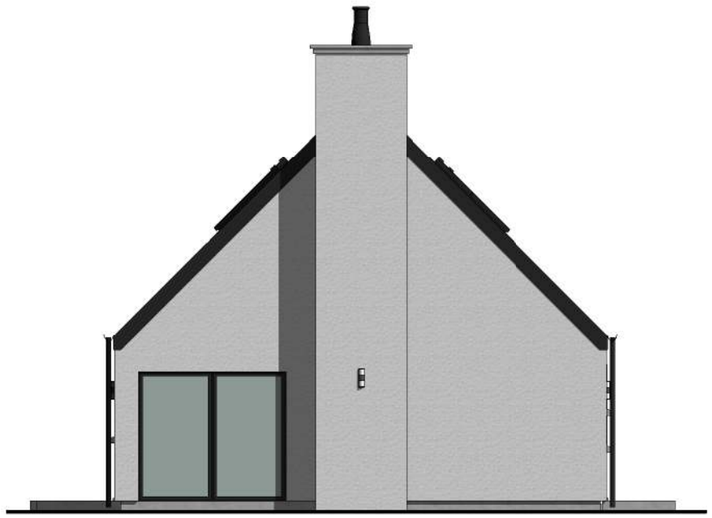

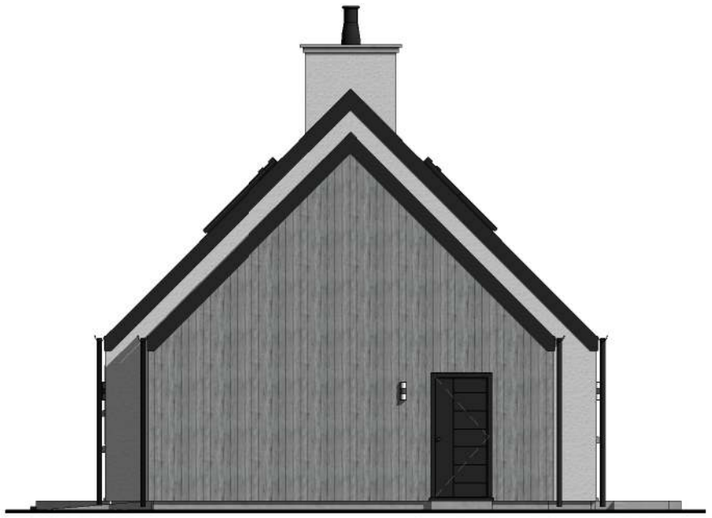

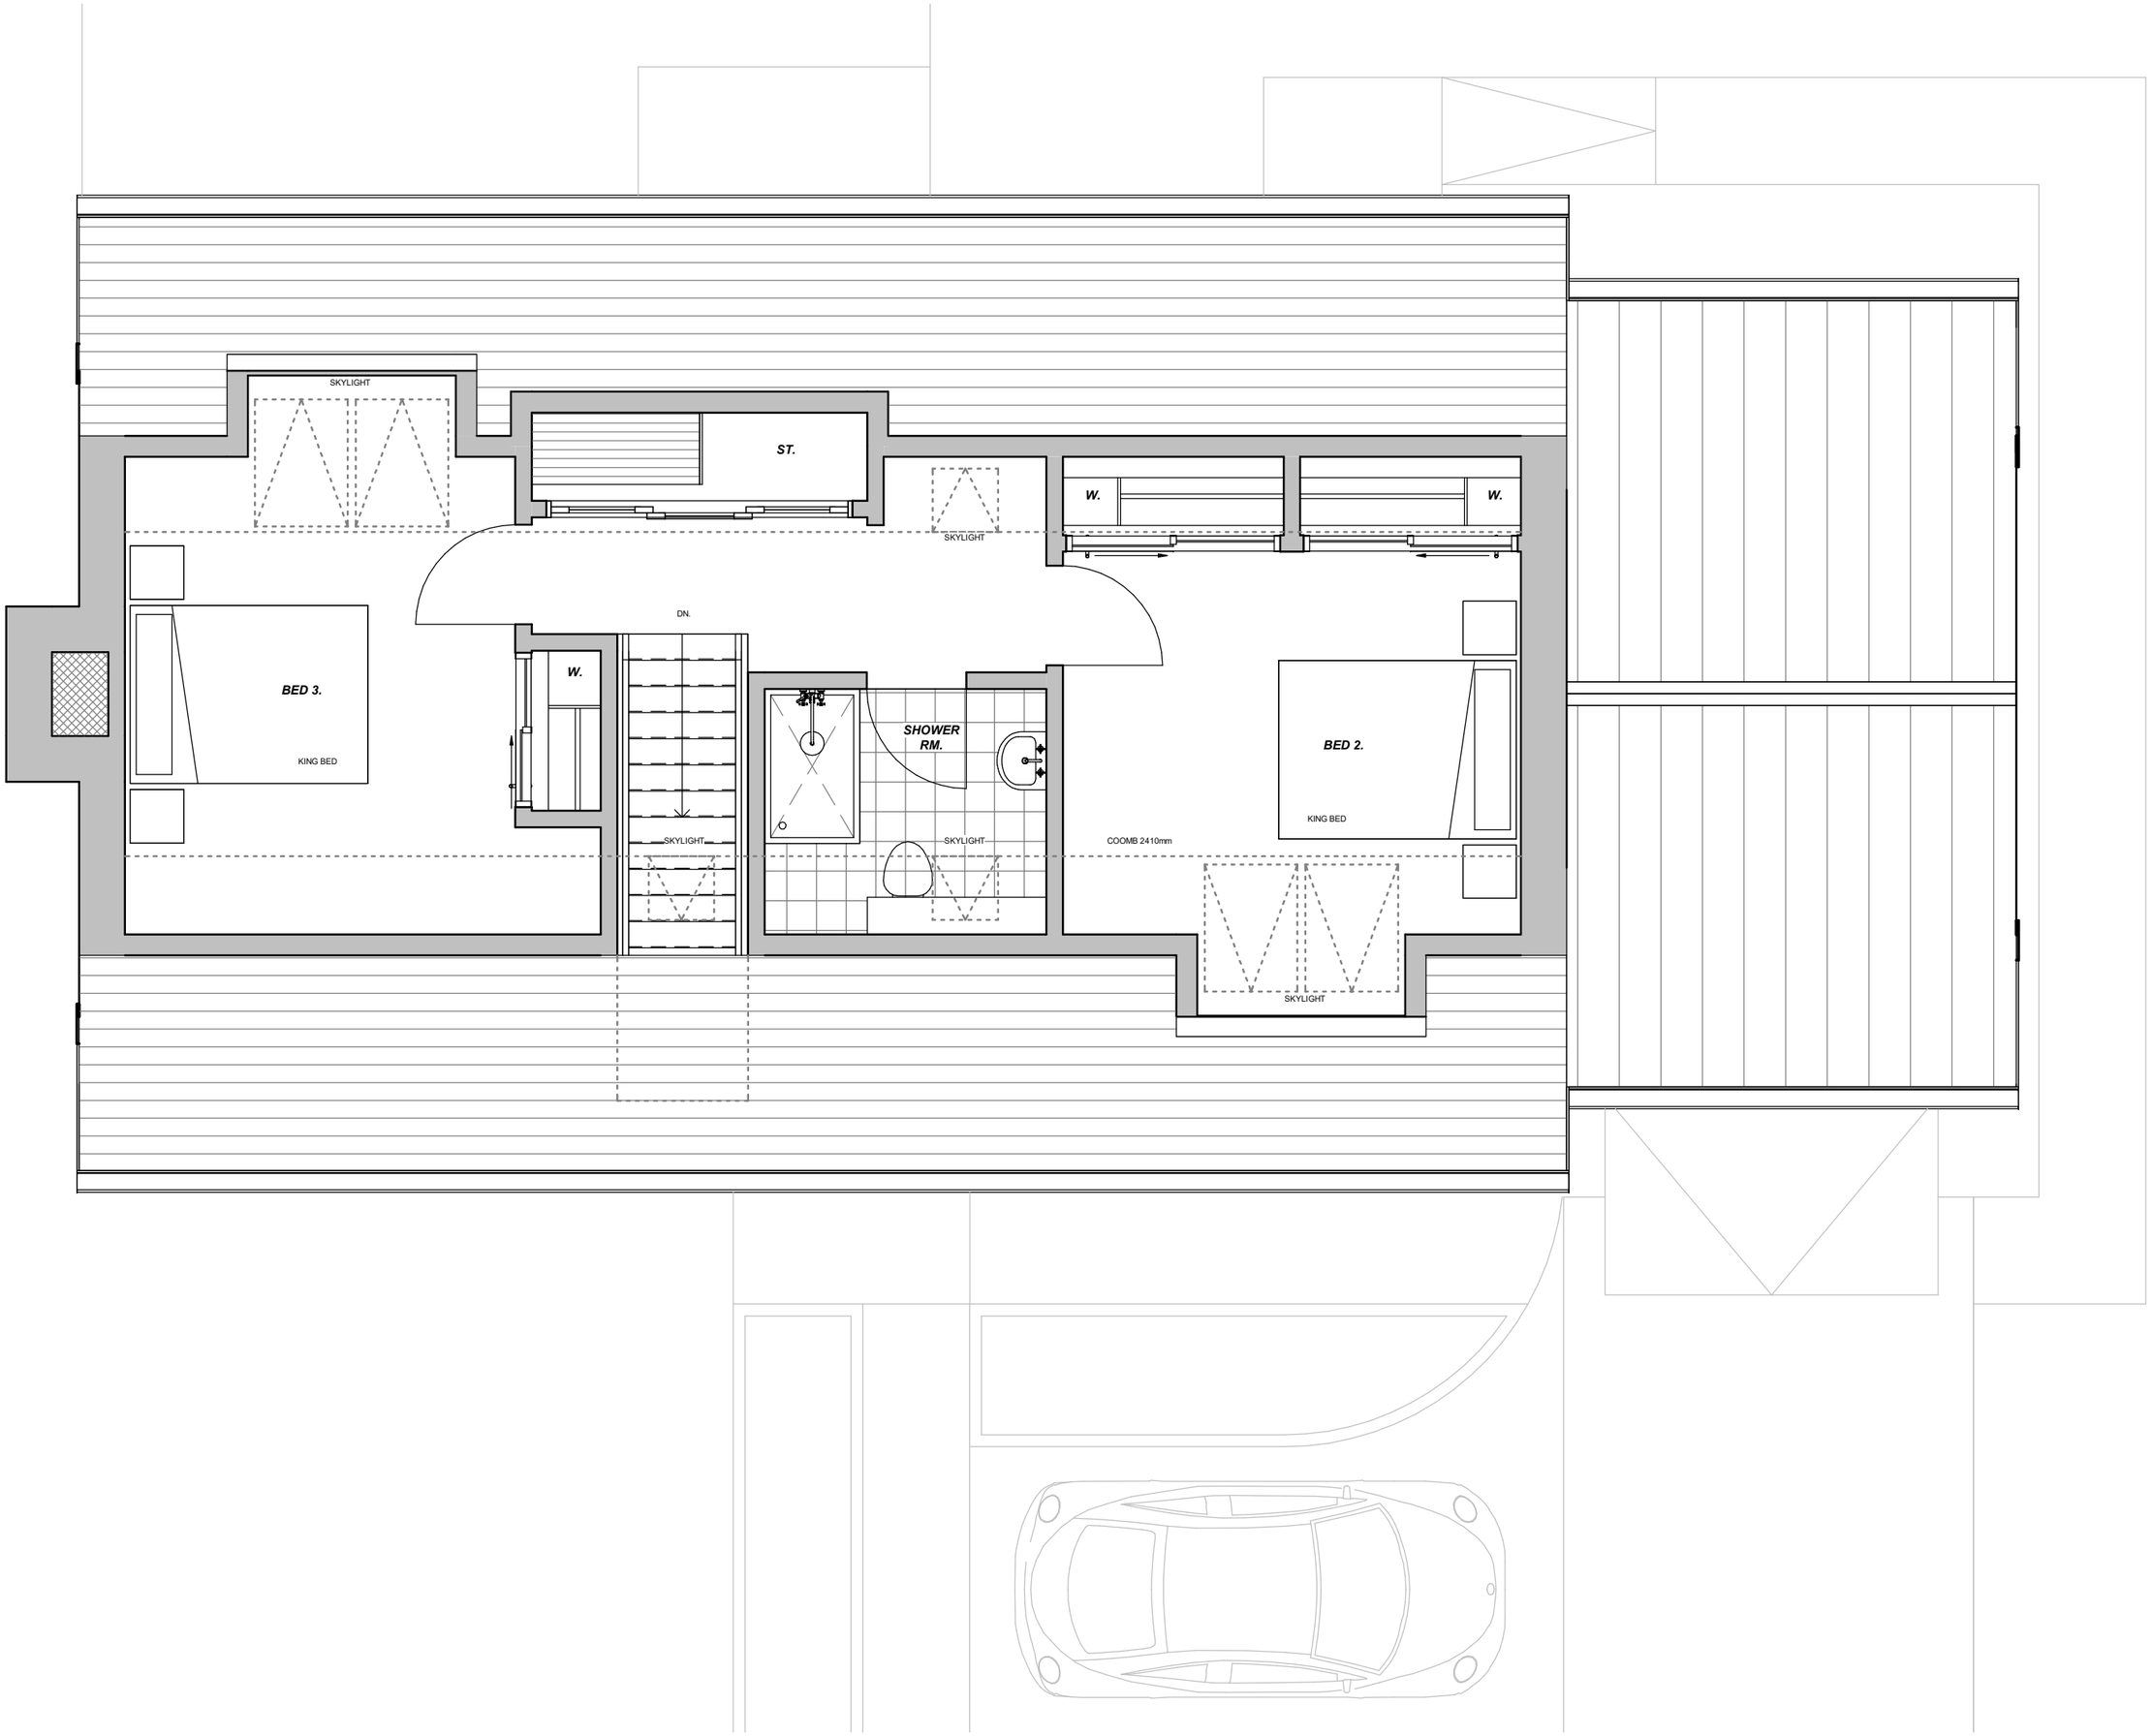
SKYLIGHT
ST.
W.
W.
SKYLIGHT
DN.
BED 3.
KING BED
W.
SHOWER
RM.
BED 2.
KING BED
SKYLIGHT
SKYLIGHT
COOMB 2410mm
SKYLIGHT

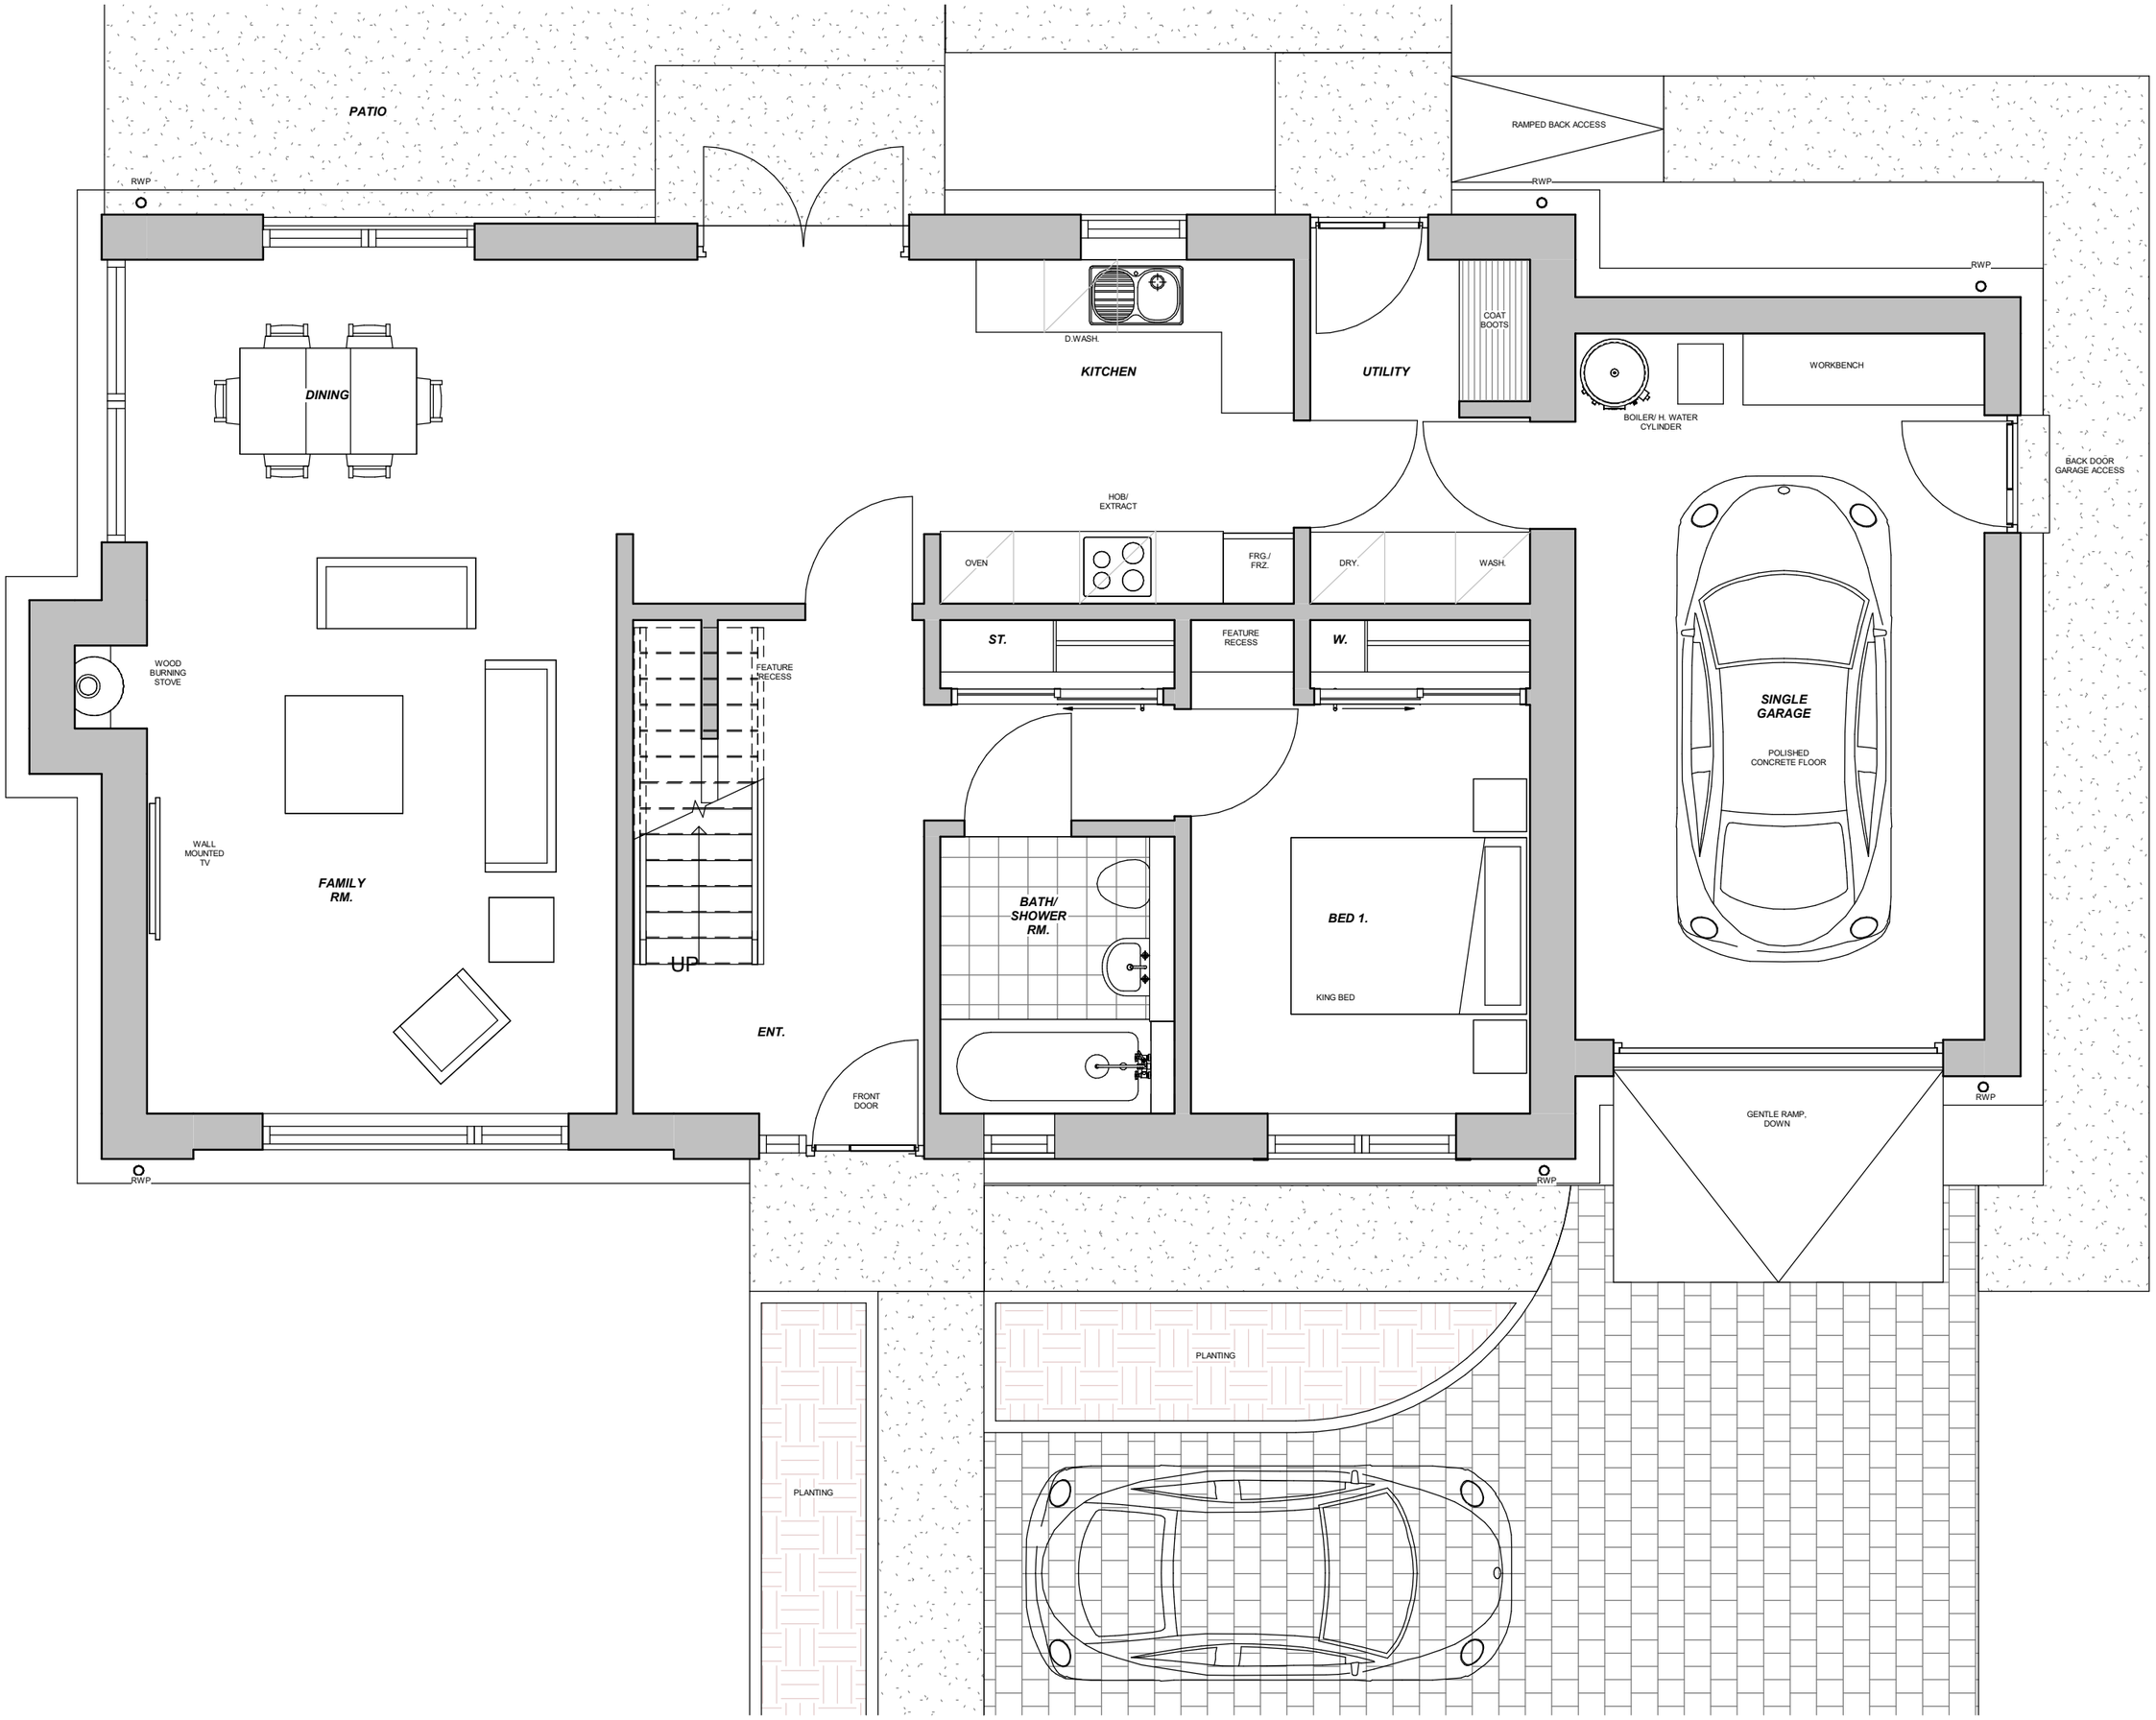
PATIO
RAMPED BACK ACCESS
RWP
RWP
RWP
RWP
RWP
RWP
DINING
D.WASH.
KITCHEN
UTILITY
COAT
BOOTS
WORKBENCH
BOILER/ H. WATER
CYLINDER
BACK DOOR
GARAGE ACCESS
HOB/
EXTRACT
OVEN
FRG./
FRZ.
DRY.
WASH.
ST.
FEATURE
RECESS
W.
FEATURE
RECESS
WOOD
BURNING
STOVE
WALL
MOUNTED
TV
FAMILY
RM.
UP
ENT.
BATH/
SHOWER
RM.
BED 1.
KING BED
SINGLE
GARAGE
POLISHED
CONCRETE FLOOR
GENTLE RAMP,
DOWN
FRONT
DOOR
PLANTING
PLANTING